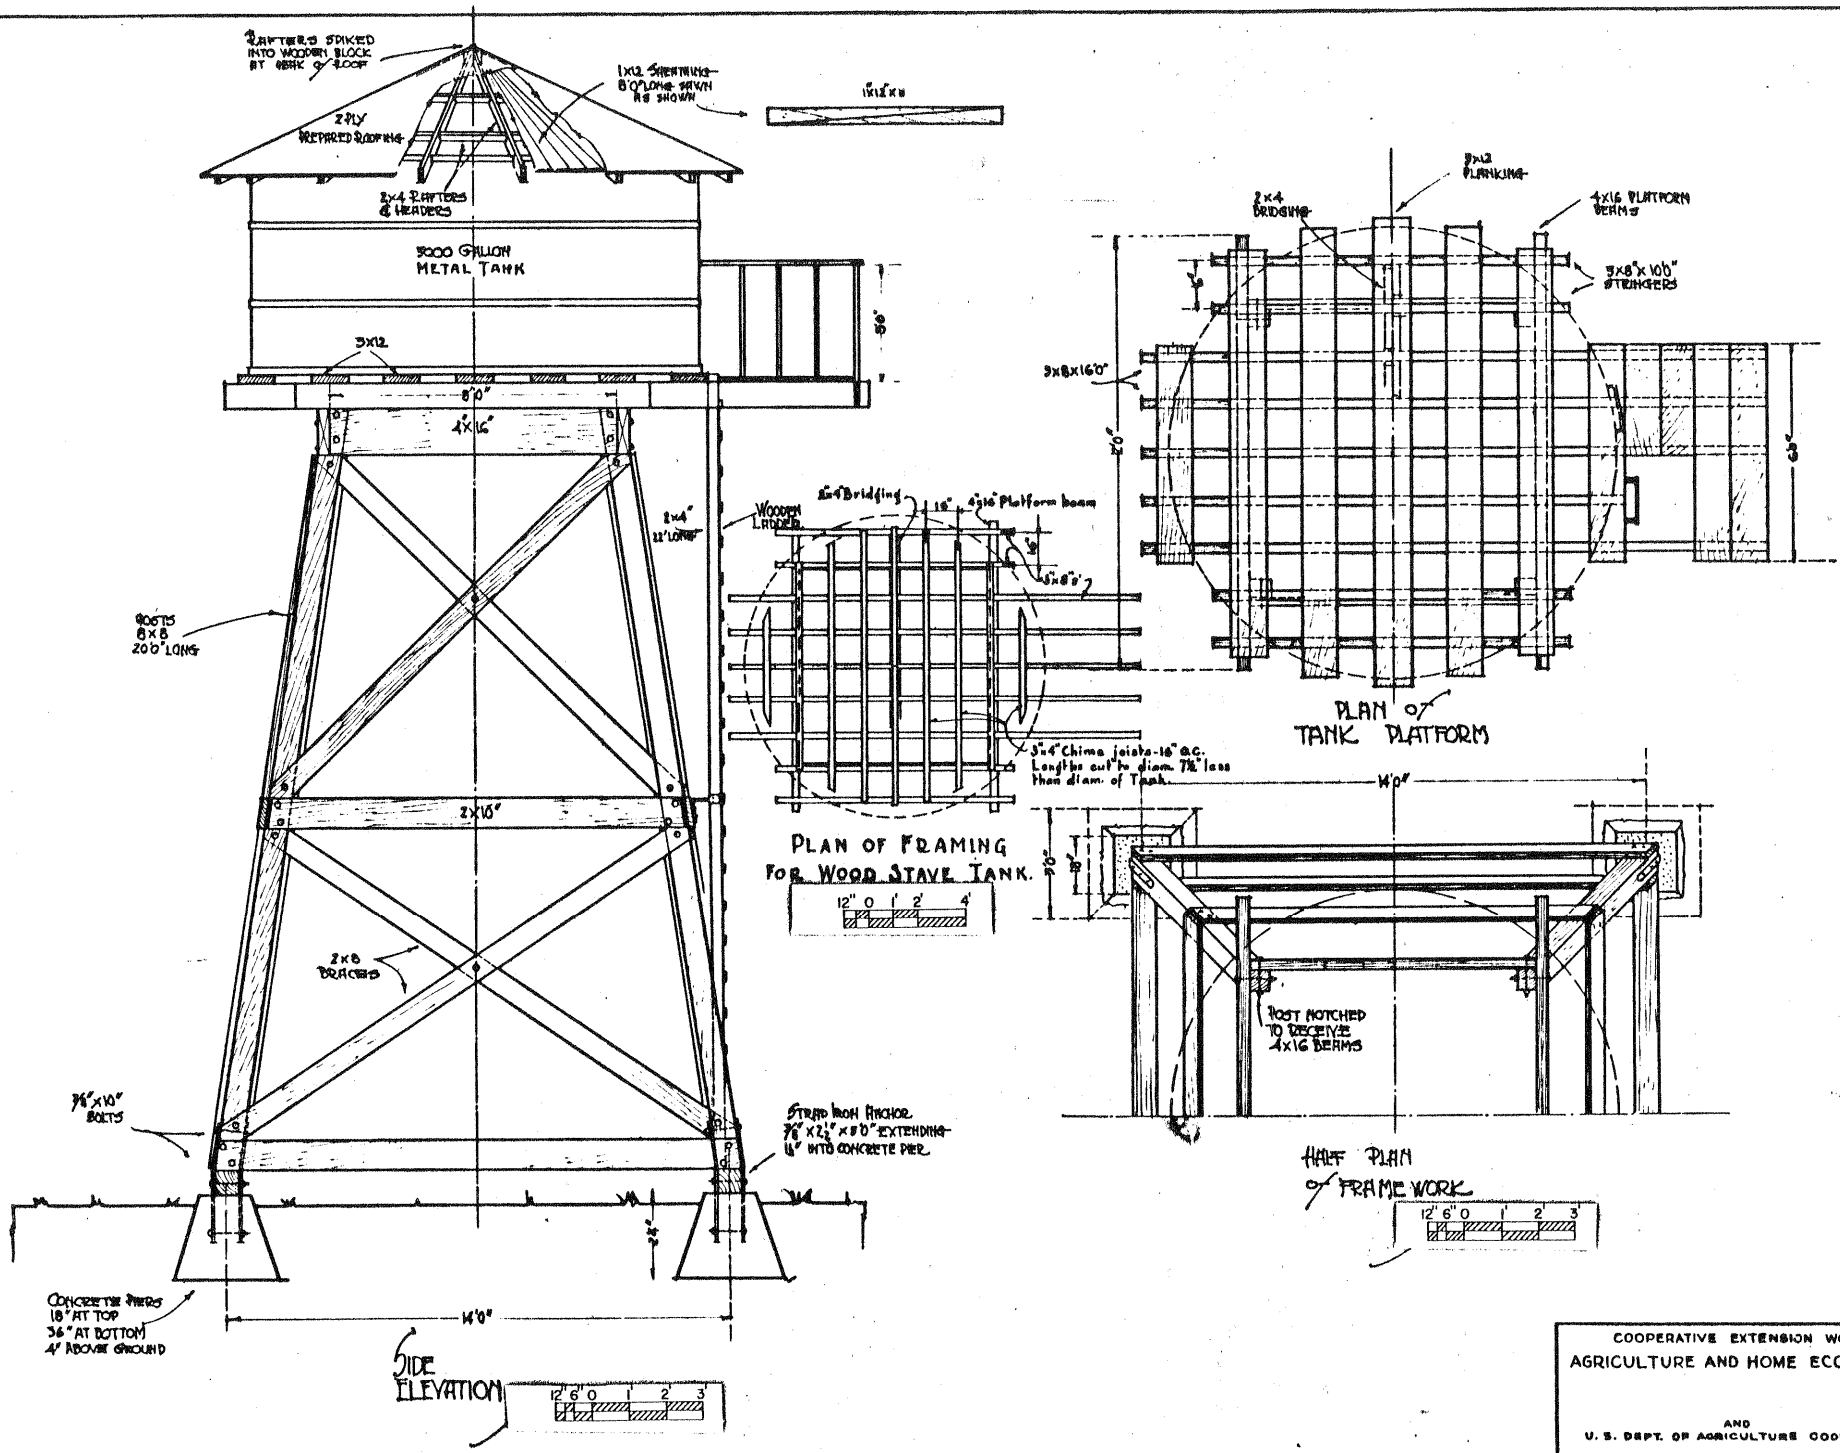

Note:

This archival plan is provided as a **study plan** only and may not be suitable for construction without modification, and may not all locales. Code officials and other authorities should always be consulted before any construction is attempted.

COOPERATIVE EXTENSION WORK IN AGRICULTURE AND HOME ECONOMICS

AND U. S. DEPT. OF AGRICULTURE COOPERATING

OPEN TANK-TOWER

CALIF. | EX 5520 | SHEET 1 OF 1